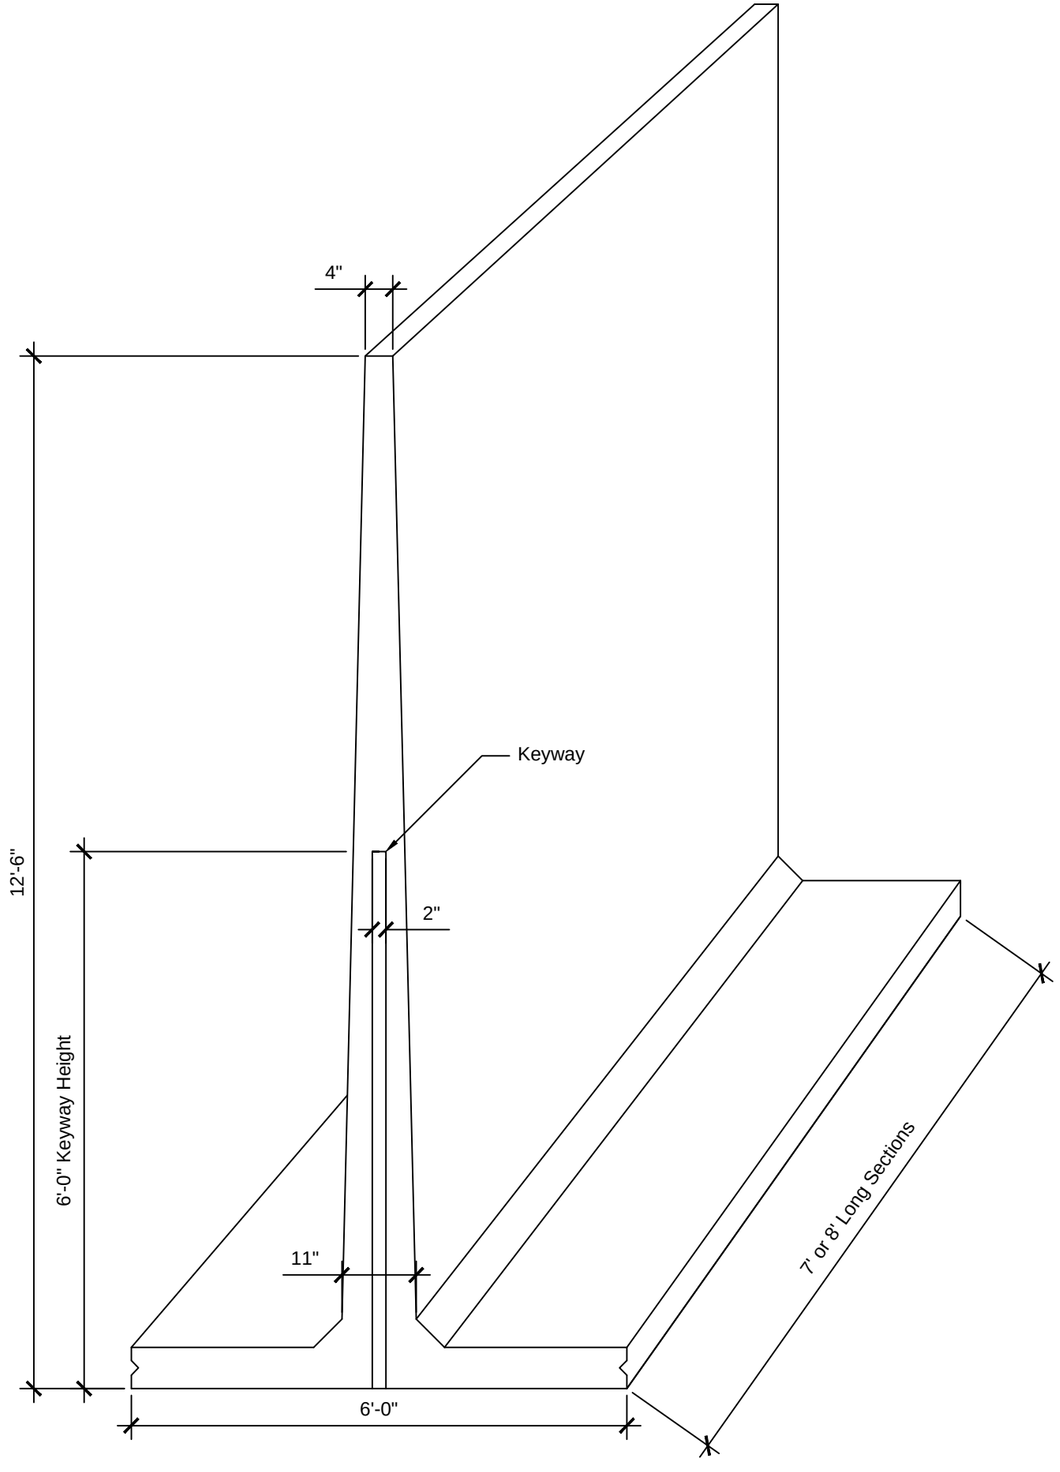

General Notes

12'-6" High Center Walls

7' Long Section
11,800 LBS

8' Long Section
13,500 LBS

5,000 PSI Concrete

Grade 60 Rebar

No.	Revision/Issue	Date

Firm Name and Address

Keystone Concrete Products Inc
477 E Farmersville Rd
New Holland PA 17557
717-355-2361 Phone
717-355-9548 Fax

Project Name and Address

12'-6" Center Wall

By J.A.S.

Sheet

Date 10-4-2019

Scale NTS