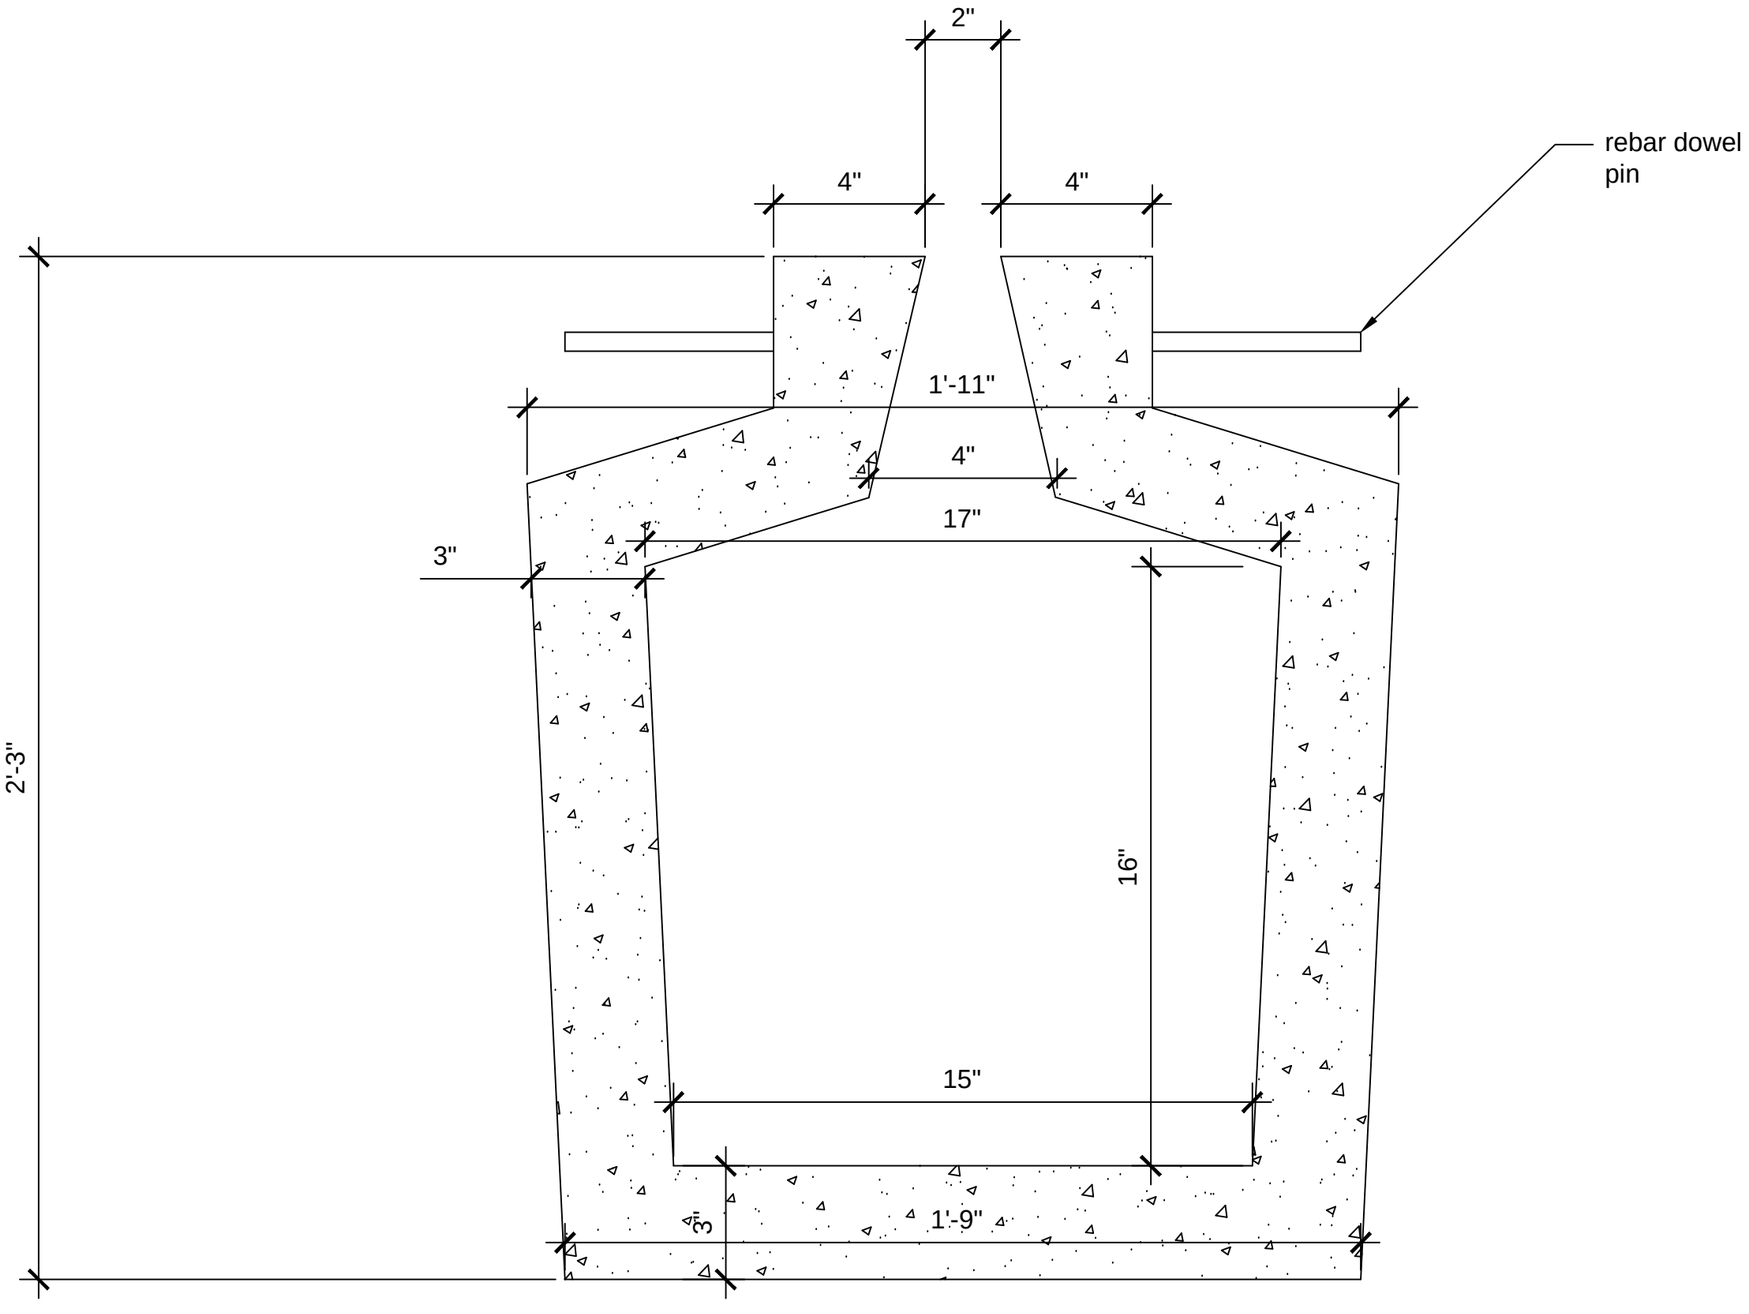

General Notes

Gutter sections are 20' long, custom length can be made per your request.

No.	Revision/Issue	Date

Firm Name and Address

Keystone Concrete Products Inc
477 E Farmersville Rd
New Holland PA 17557
717-355-2361 Phone
717-355-9548 Fax

Project Name and Address

Scraper Alley Gutter

By M.W.M.

Date 11-4-2009

Scale NTS

Sheet